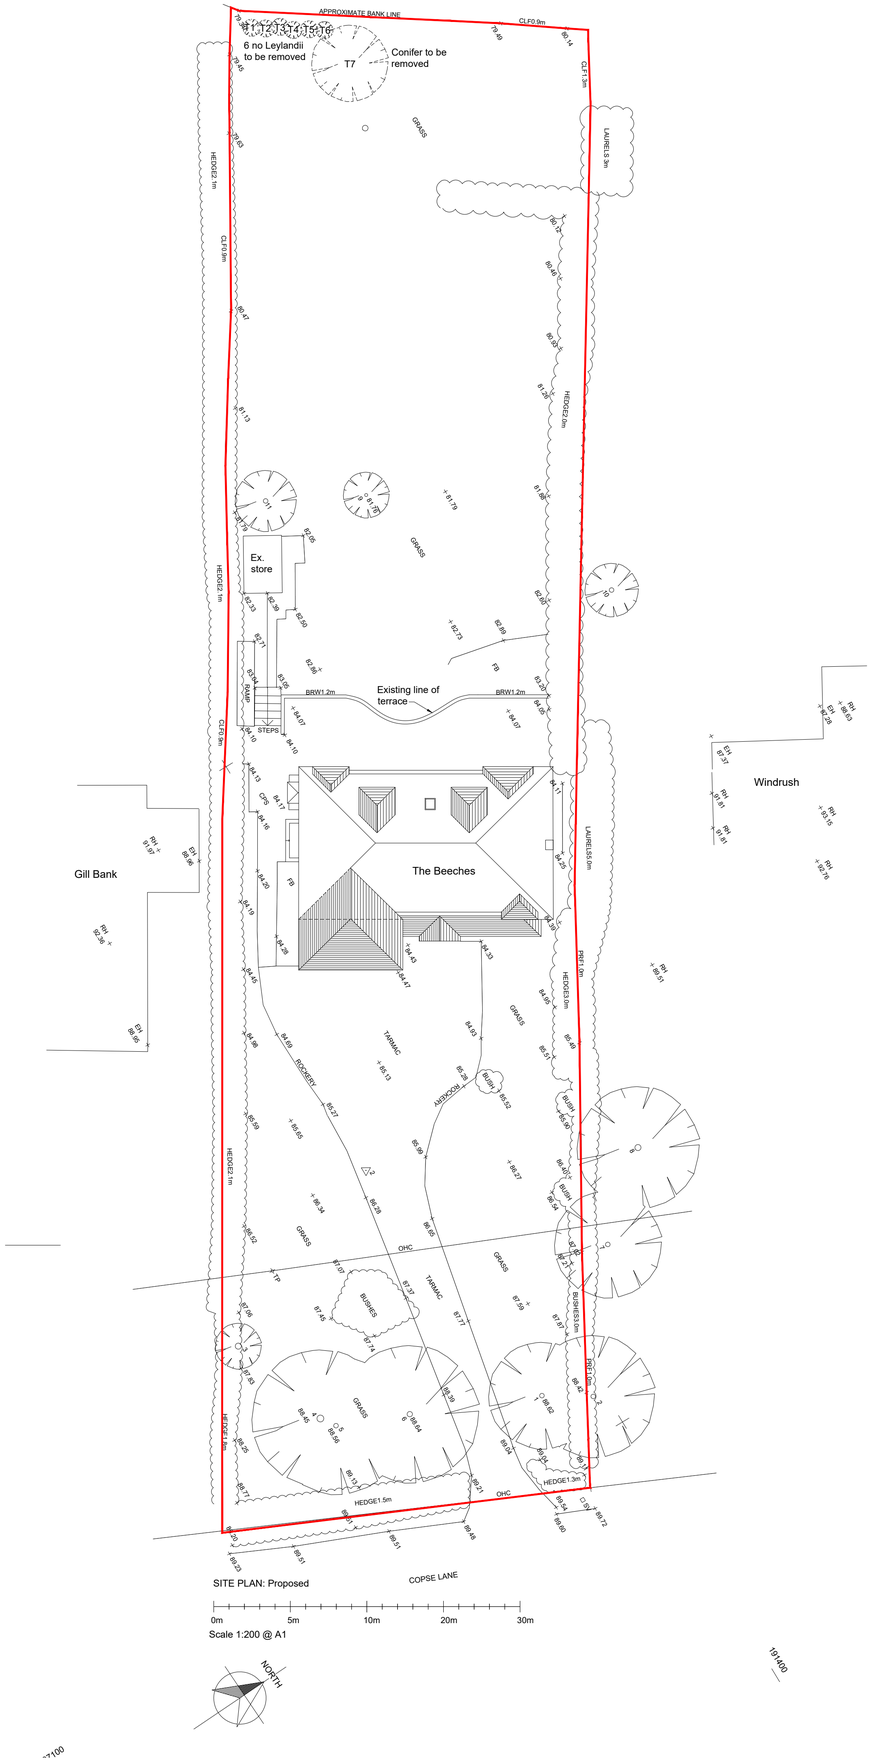

SITE PLAN: Proposed

NOTE
This drawing is copyright.
[redacted].
The contractor is to check all dimensions on site before commencement of the works.
Discrepancies must be reported immediately to the architect before proceeding.

REV CHK.	DATE.	DESCRIPTION.
A	26/02/2025	Updated
B	21/03/2025	Updated

PLANNING

jane duncan architects+ interiors

The Old Warehouse
Chalfont Station Road
Little Chalfont, Amersham
Bucks HP7 9PN

+44 (0)1494 766 999
info@janeduncanarchitects.co.uk
janeduncanarchitects.co.uk

CLIENT
MR & MRS GRAY

ADDRESS
THE BEECHES, COPSE LANE, JORDANS

PROJECT
EXTENSION AND ALTERATIONS

DRAWING TITLE
PROPOSED BLOCK PLAN

DRAWING NO. GCL 449 - PL1.02
REV. B

SCALE	DATE	DRAWN	CHECKED
1:200@A1	JAN 2025	RJD	