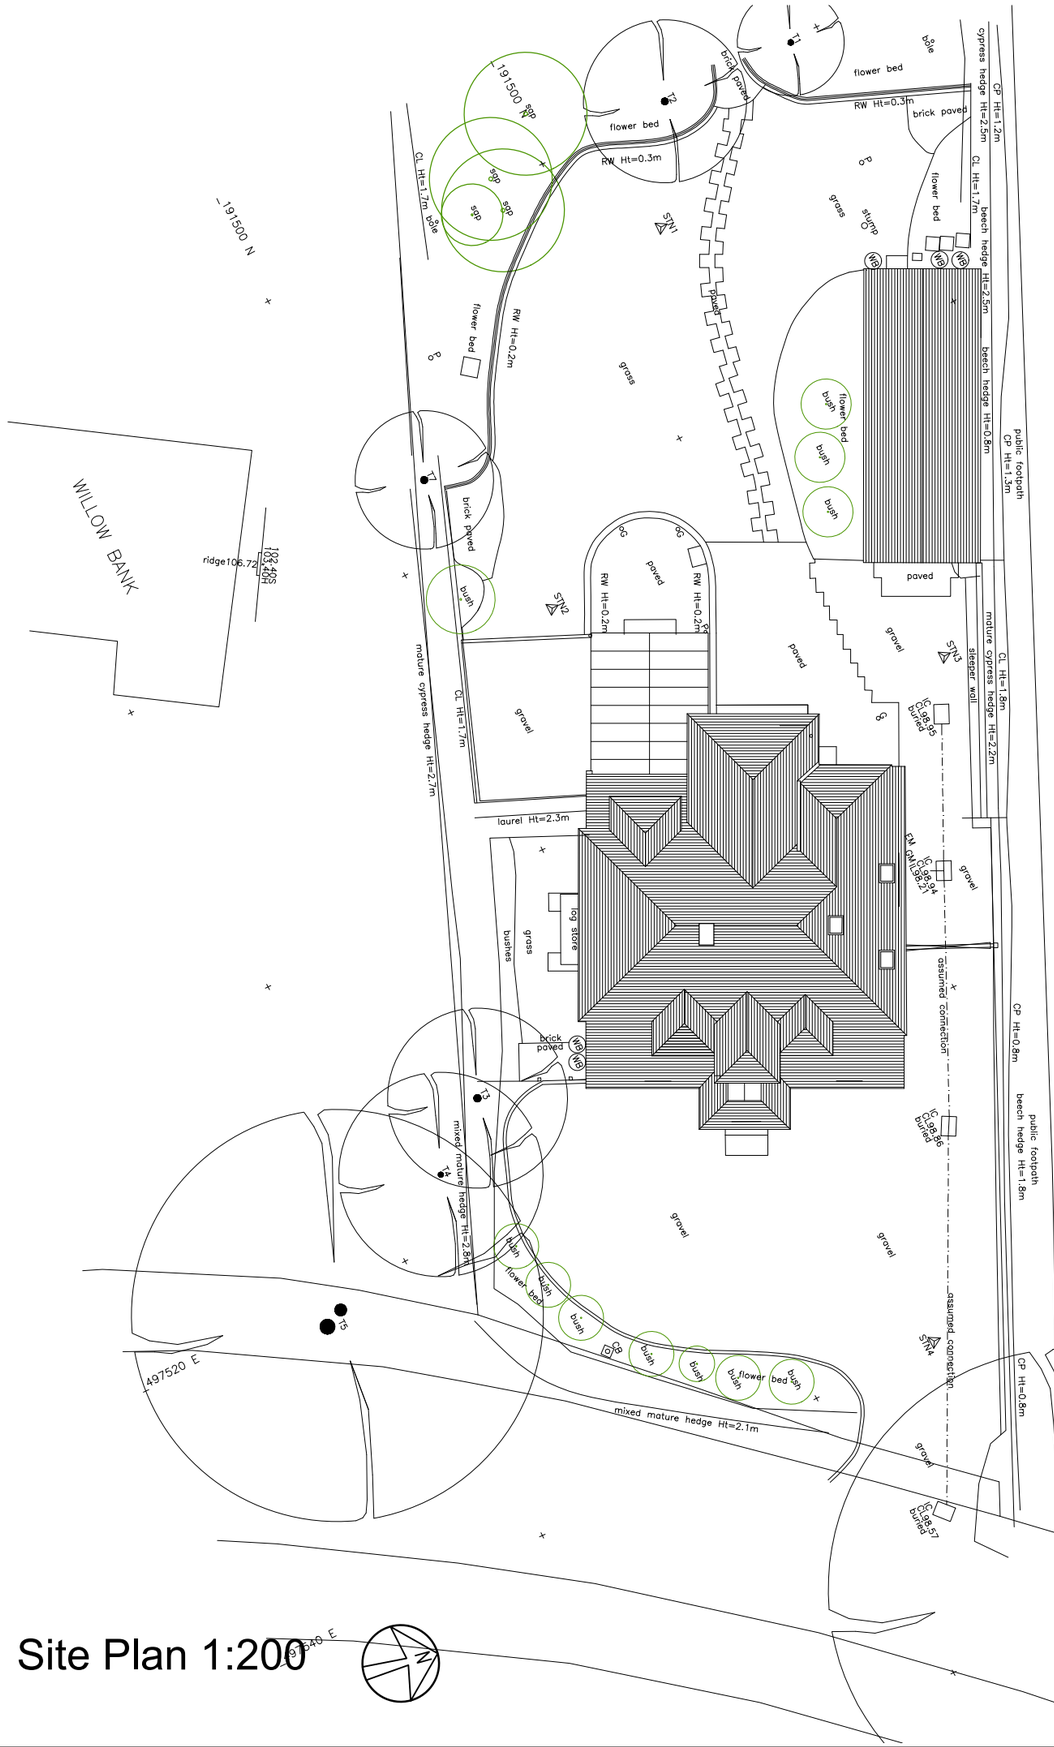

Site Plan 1:200

0m 5m

Scale 1:200

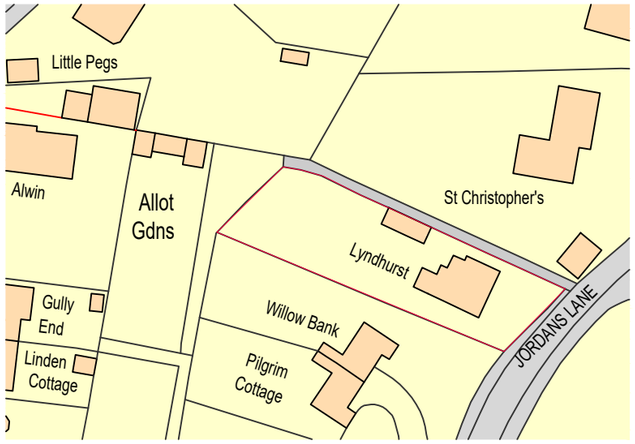

Ordnance Survey, (c) Crown Copyright 2024. All rights reserved. Licence number 100022432

Location Plan 1:250

0m 25m 50m

Scale 1:1250

Project.	Lyndhurst Jordans Lane Jordans Bucks
Drawing Title.	Location Plan and Site Plan
Issue.	JVL Advice/Approval
Scale.	1:1250@ A3 1:200@ A3
Date.	September 2024
Job No.	238 Drwg No. 1 Rev.

Jason Holt Design
jason@jasonholtdesign.co.uk

This drawing has been prepared for planning application purposes only.
Not to be used for any on site construction.
All dimensions to be checked and confirmed on site